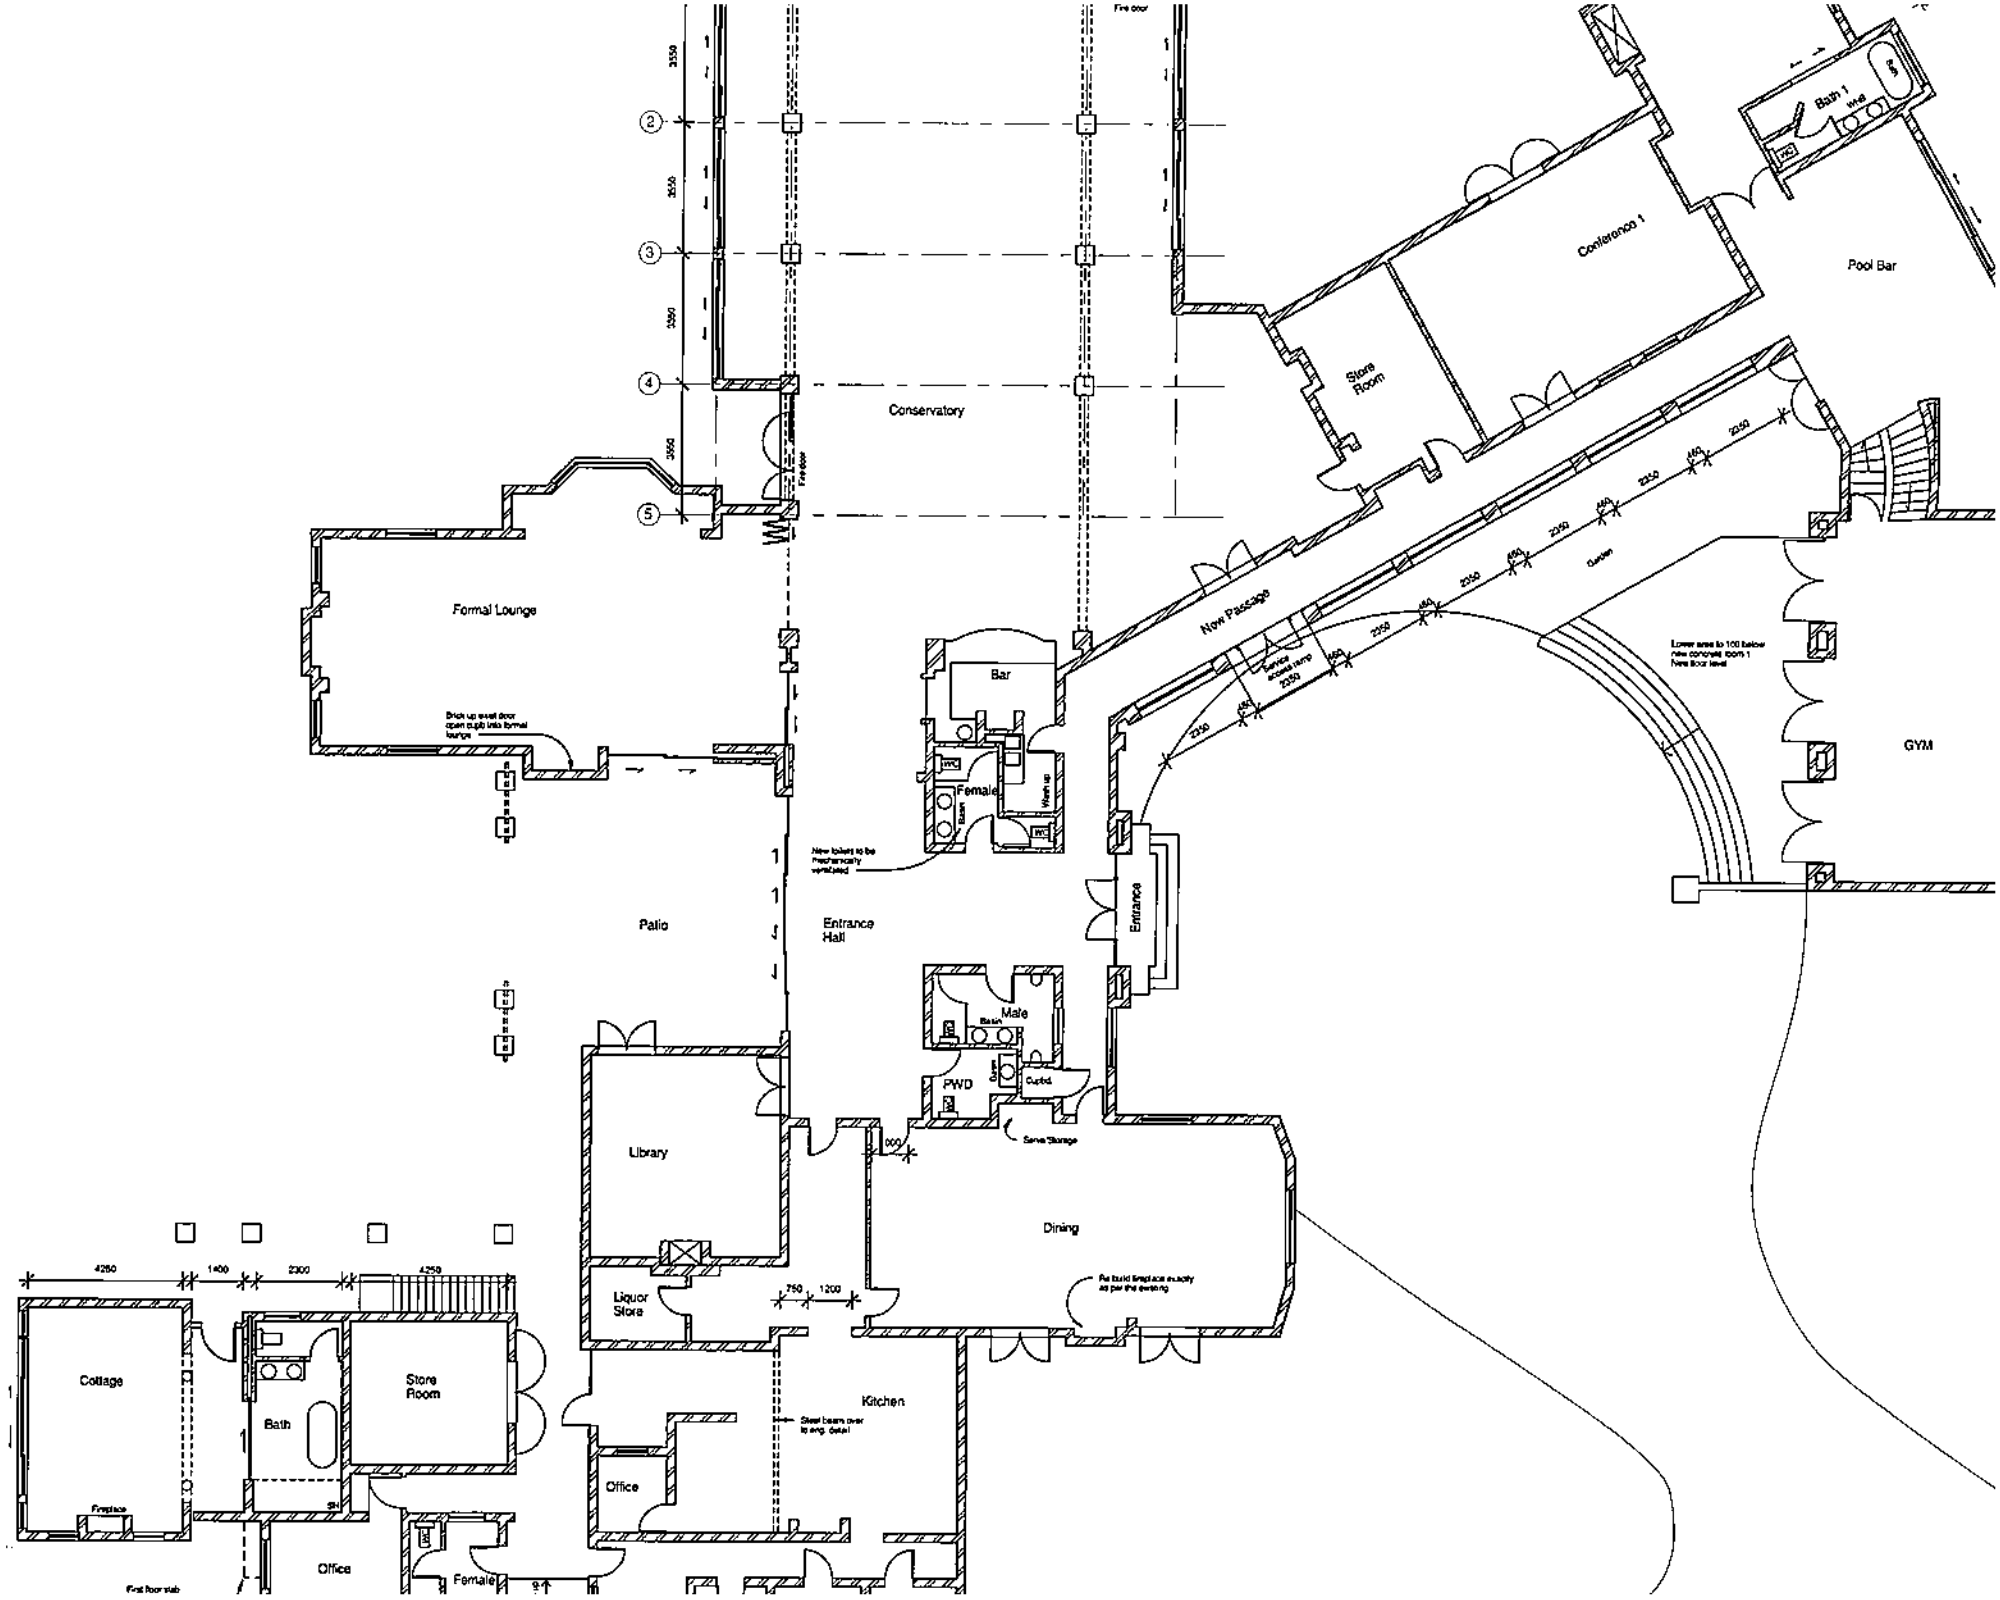
Conservatory
Formal Lounge
Brick up exist door open up into formal lounge
Patio
Entrance Hall
Bar
Female
WC
Basin
Wash up
New toilets to be mechanically ventilated
Male
PWD
Cupbd
Serve Storage
Entrance
New Passage
Garden
Service access ramp
Lower area to 100 below new concrete room 1 New floor level
Store Room
Conference 1
Pool Bar
Bath 1
Wrd
GYM
Library
Liquor Store
Dining
Re build fireplace exactly as per the existing
Kitchen
Steel beams over to eng. detail
Office
Cottage
Fireplace
Bath
Store Room
Office
Female
First floor slab
Fire door